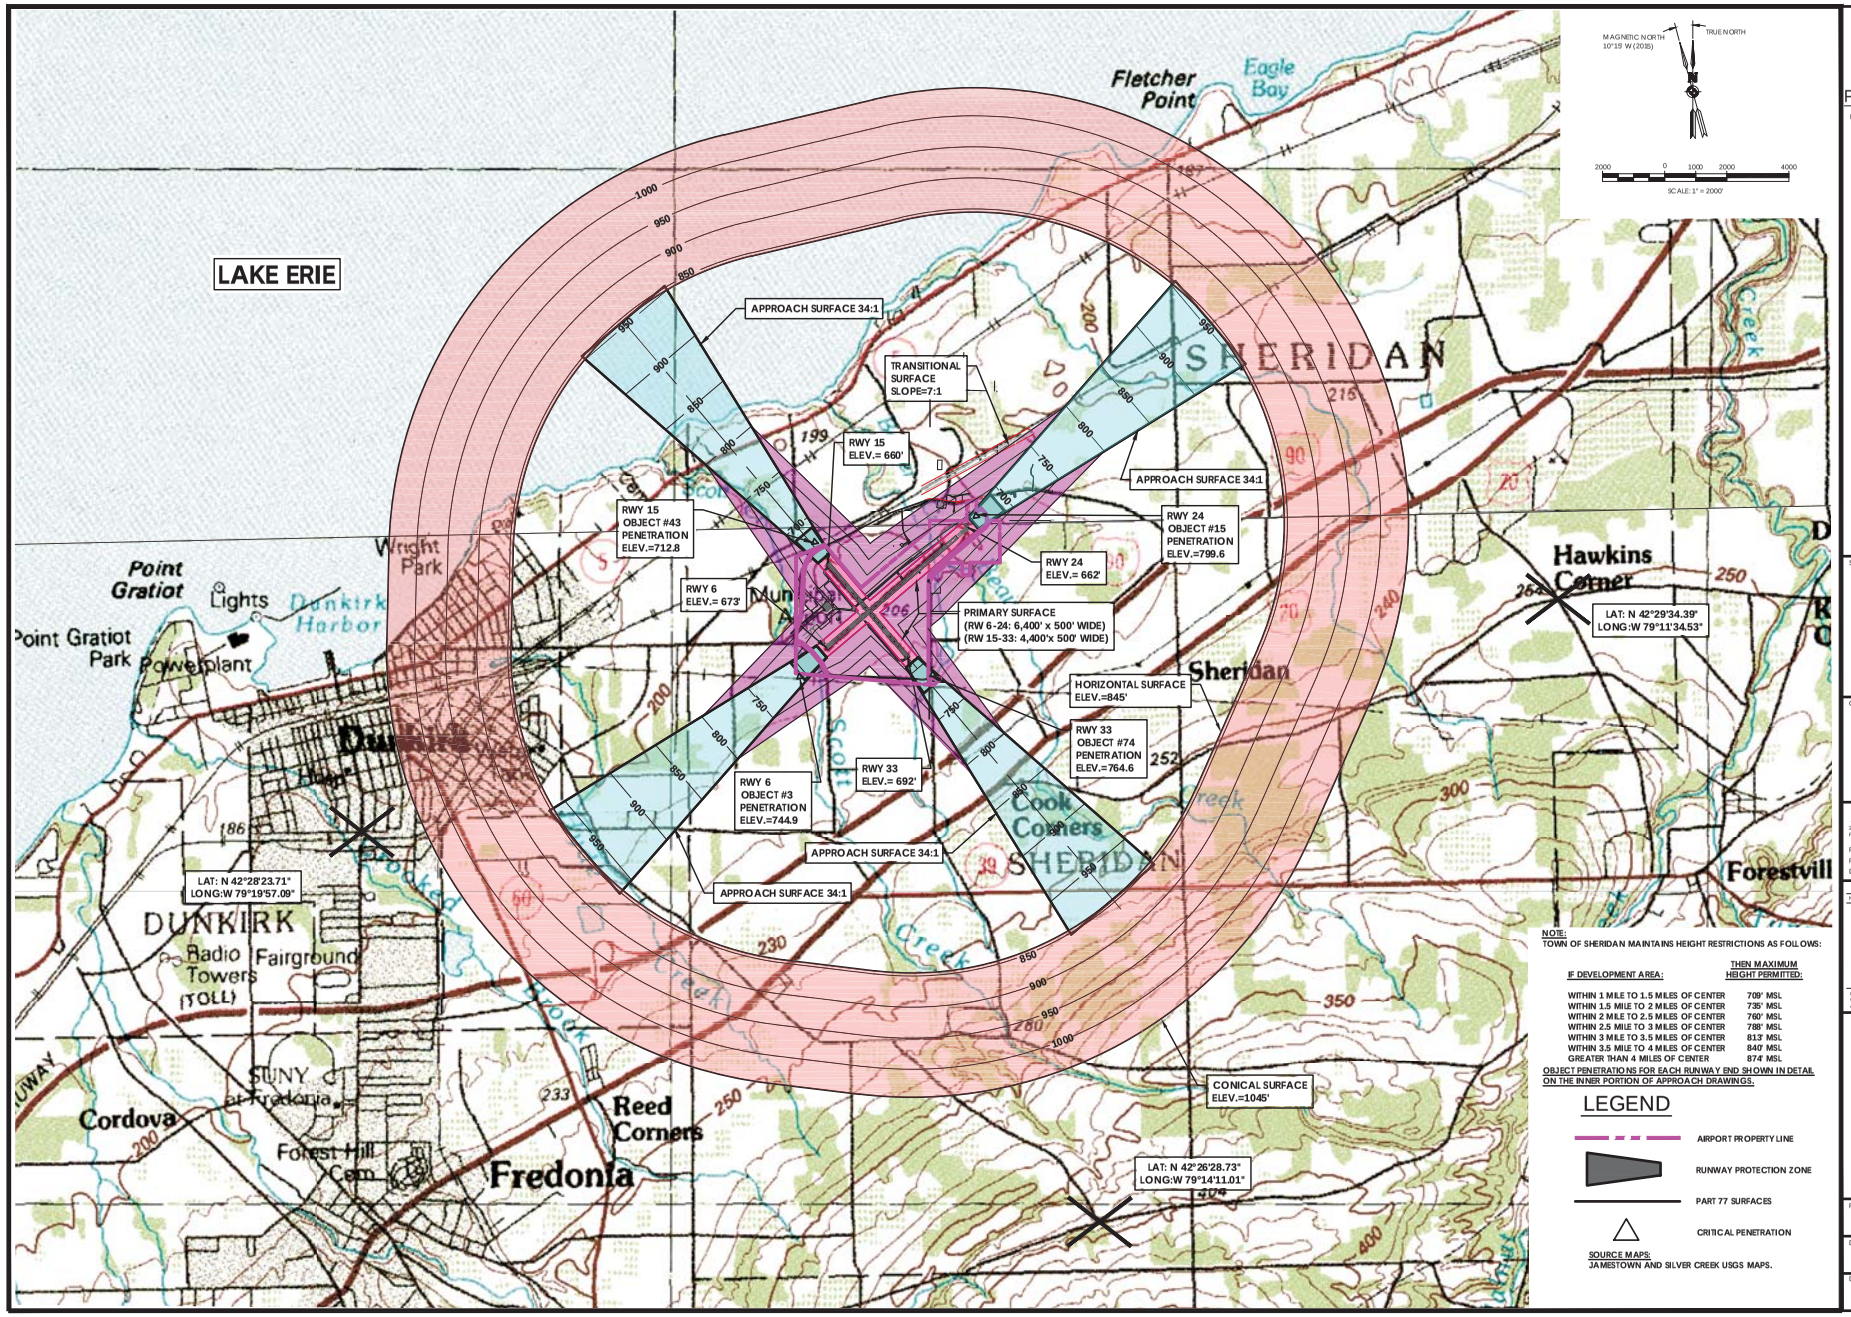

PASSERO ASSOCIATES
Engineering Architecture
www.passero.com

Stamp:

Client:

Chautauqua County

454 North Work Street
Falconner, New York 14733

Passero Associates
242 W. Main Street
Rochester, NY 14614
(585) 325-1000
Fax: (585) 325-1691
Principal-in-Charge Wayne F. Wegman, P.E.
Project Manager Lisa Cheung
Designed by Wayne B. Zian

Revisions

No.	Date	By	Description

UNAUTHORIZED ALTERATION OR ADDITIONS TO THIS DRAWING IS IN VIOLATION OF STATE EDUCATION LAW ARTICLE 145 SECTION 7209 AND ARTICLE 147 SECTION 7307. THESE PLANS ARE COPYRIGHT PROTECTED

Part 77 Surfaces

Master Plan Update

Chautauqua County Dunkirk Airport

Town/City: Sheridan
County: Chautauqua State: New York

Project No.
95019.46

Drawing No.
5

Date
May 2017